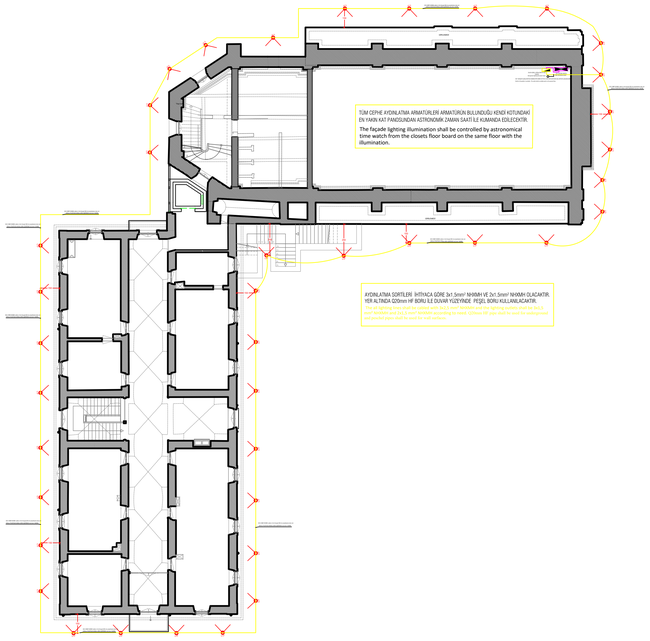

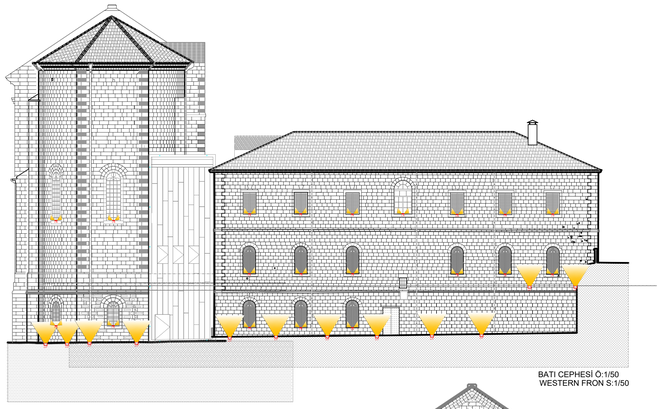

BATI CEPHESİ Ö:1/50
WESTERN FRON S:1/50

GÜNEY CEPHESİ ORTOPHOTO
SOUTHERN FRONT S:1/50

DOĞU CEPHESİ Ö:1/50
EASTERN FRONT S:1/50

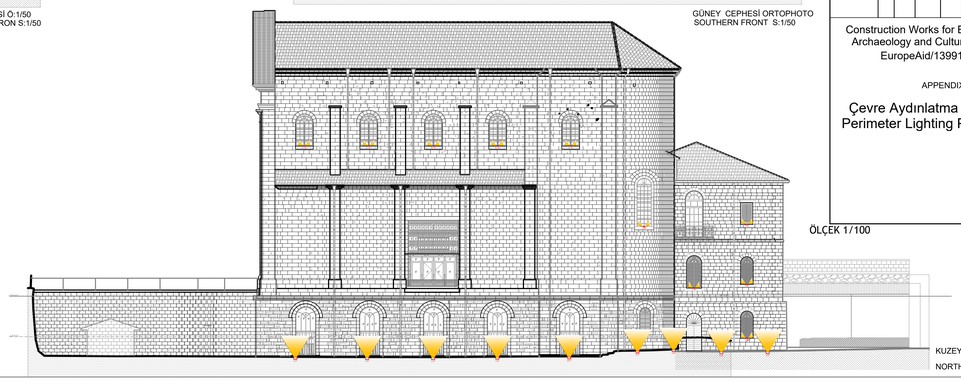

KUZEY CEPHESİ Ö:1/50
NORTHERN FRONT S:1/50

RESIM Picture	KOD Code	SEMBOL Symbol	ÖRÜN		AÇIKLAMA Explanation	ADET PIECE
	L16	L16		SHADOTO Surface mounted	60LED / m 1800lm / m 3000 K WARM WHITE 3 ÇIP LEDLİ IP65 ETANJ LINEAR PROFİL ARM. 60LED / m 1800lm / m 3000 K WARM WHITE 3 CHIP LEDED IP65 ETANJ LINEAR PROFILE ARM.	176L
	L17	L17		-	28W 2950lm 3000 K WARM WHITE Cob LEDLİ ASİMETRİK GENİŞ ŞIK ÇIKIŞ AÇILI ZEMİNE GÖMME UPLIGHT ARMATÜR 28W 2950lm 3000 K WARM WHITE Cob LED ASYMMETRIC LIGHT OUT FLOATING FLOOR UPLIGHT UPLIGHT ARMATURE	2F
	L18	L18		-	4,7W 295lm 3000 K WARM WHITE Cob LEDLİ ZEMİNE AYDINLATMA ARMATÜRÜ 4,7W 295lm 3000 K WARM WHITE Cob LED LIGHTING LIGHTING ARMATURE	5L

Construction Works for EU–Turkey Anatolian Archaeology and Cultural Heritage Institute
EuropeAid/139911/ID/WKS/TR

APPENDIX 1

Çevre Aydınlatma Plan ve Kesitleri
Perimeter Lighting Plan and Sections

ÖLÇEK 1/100